Estimate for the work of providing, laying of 150mm dia DI water supply at T C Palya Village and Brindavana layout coming under K R Puram Service Station of AEE E-2-4 sub Division.

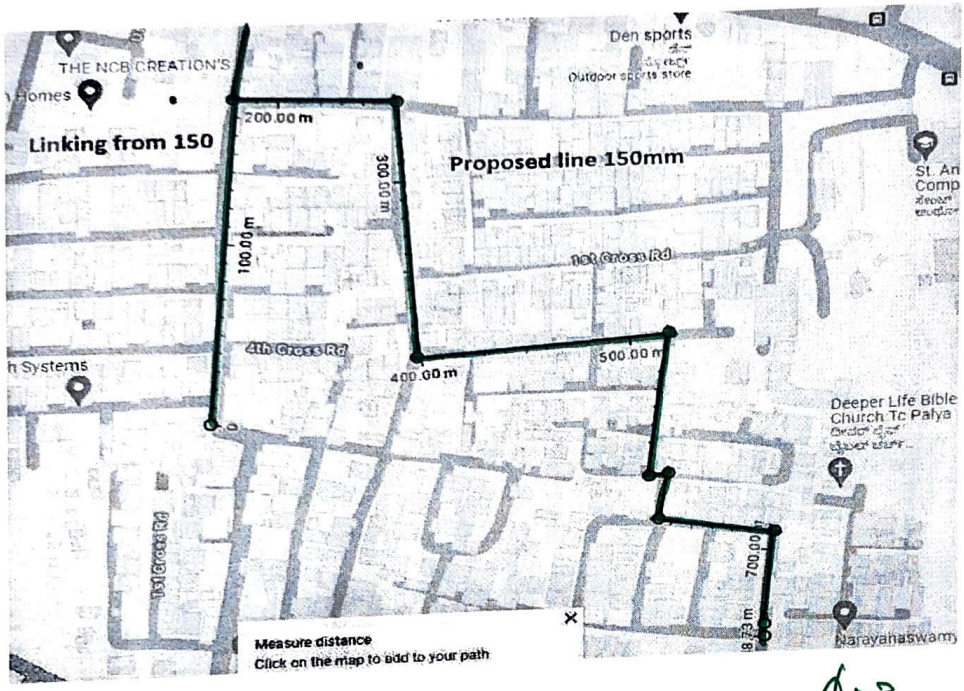

Work of providing & laying 150mm dia water supply line at Brindavana layout to T.C. palya village coming under K.R. pura service station of AEE E2-H S/D

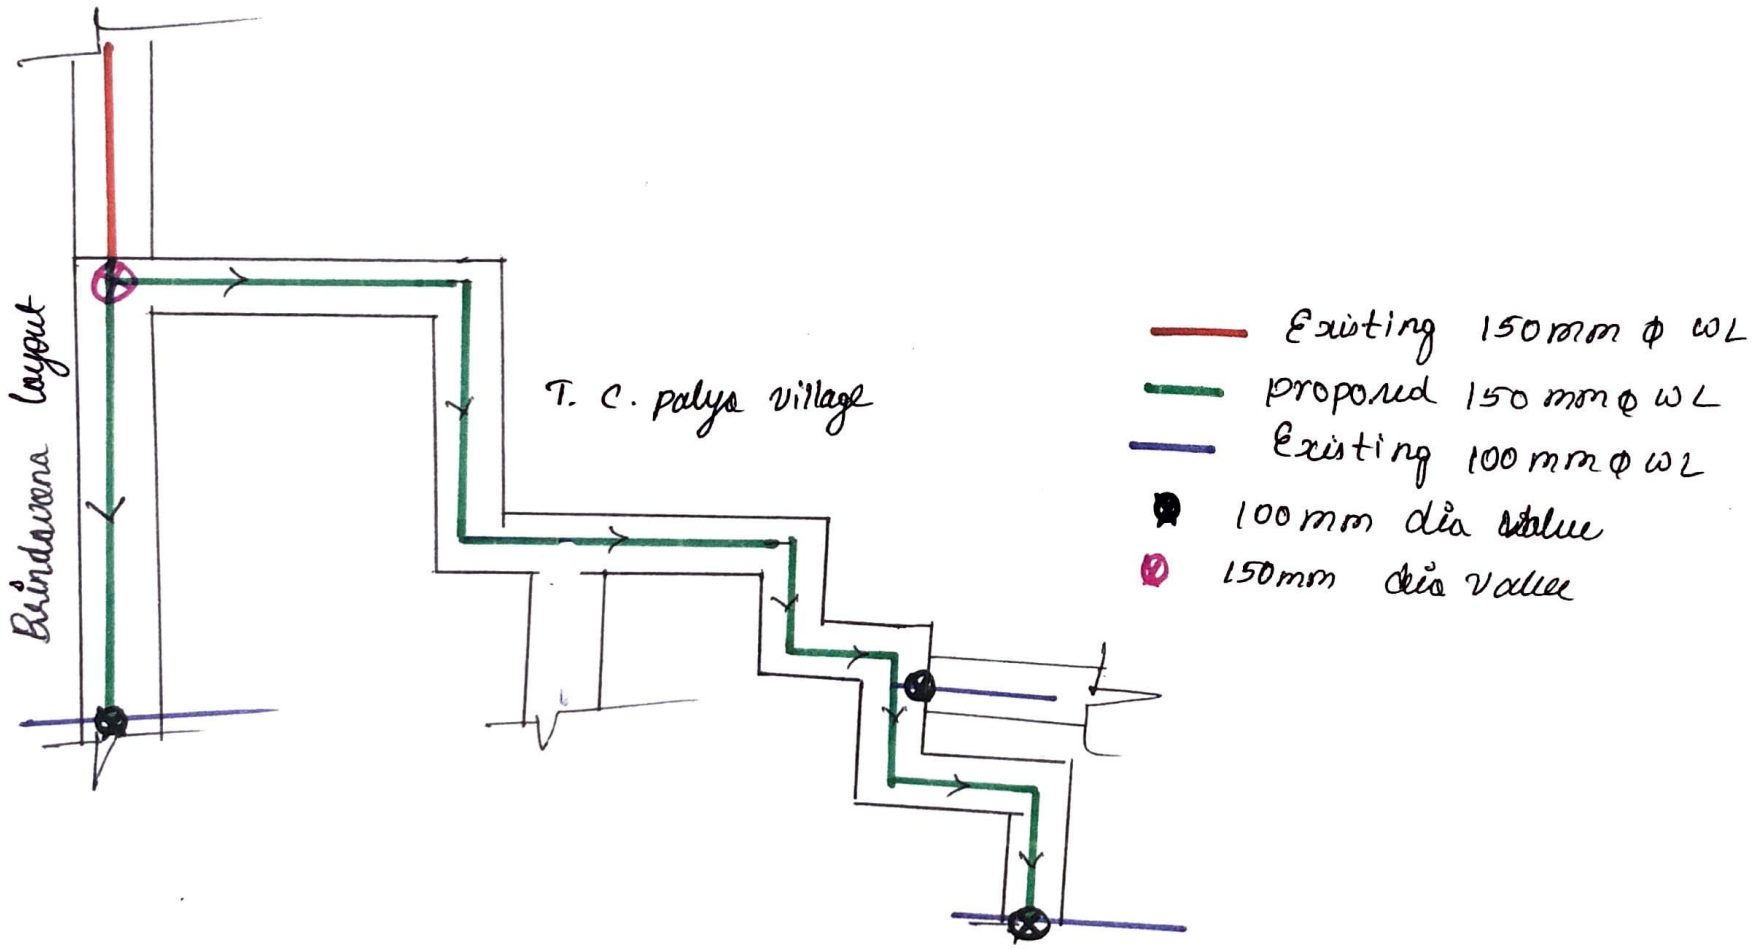

(AE)

AEE (E2-H)

EE (E2)

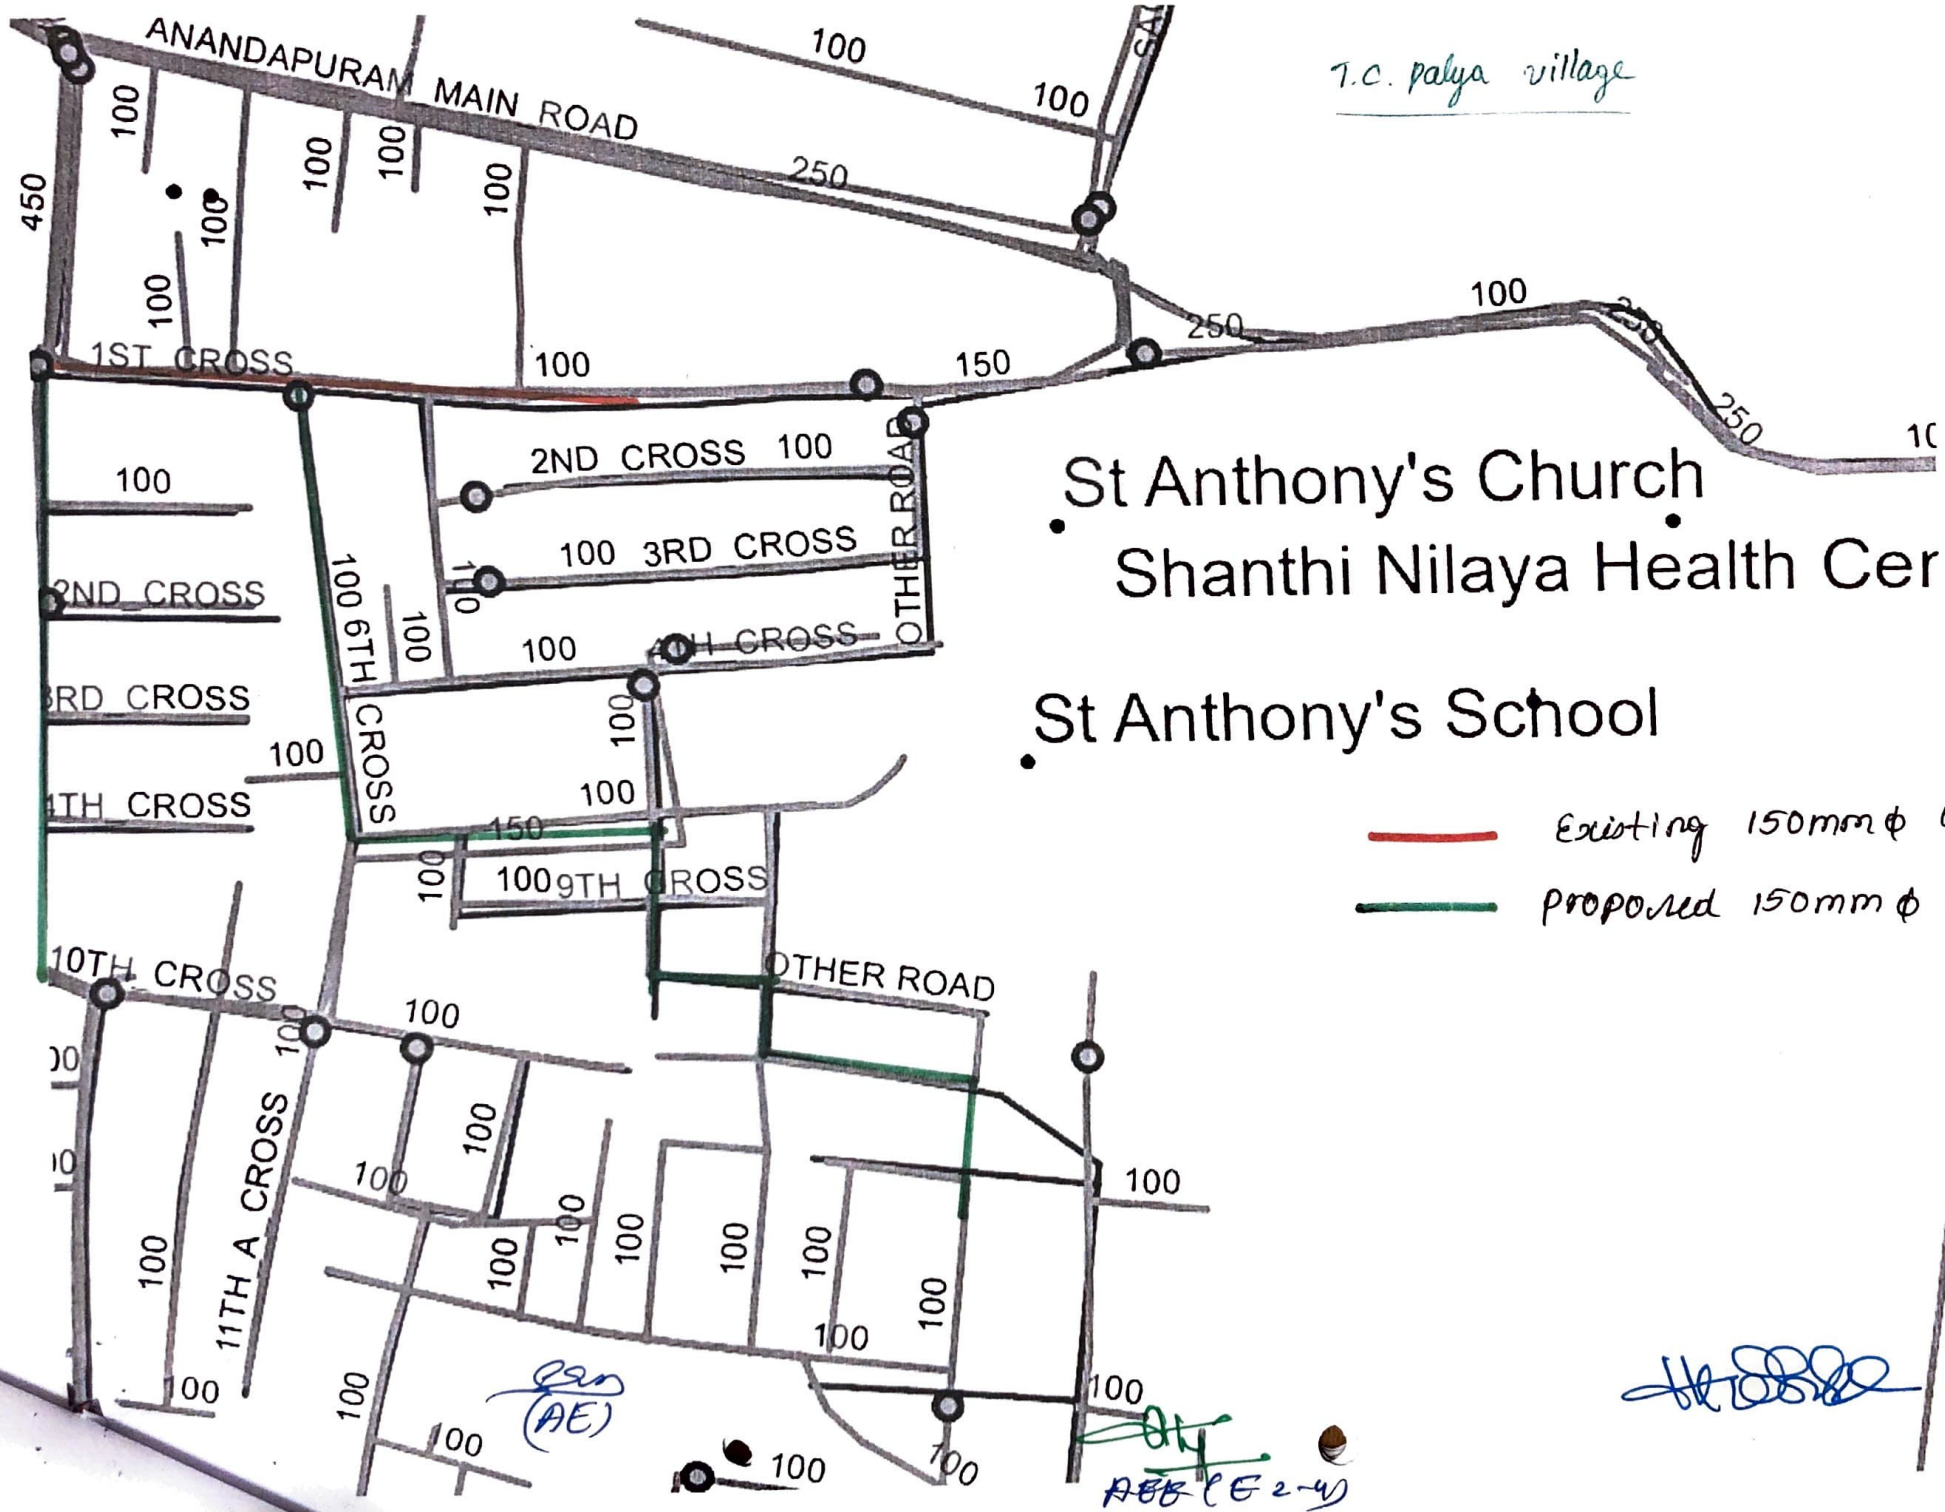
ANANDAPURAM MAIN ROAD
T.C. palya village
1ST CROSS
2ND CROSS
3RD CROSS
4TH CROSS
6TH CROSS
9TH CROSS
10TH CROSS
11TH A CROSS
OTHER ROAD
St Anthony's Church
Shanthi Nilaya Health Cer
St Anthony's School
Existing 150mm ϕ WL
Proposed 150mm ϕ WL
100
150
250
450